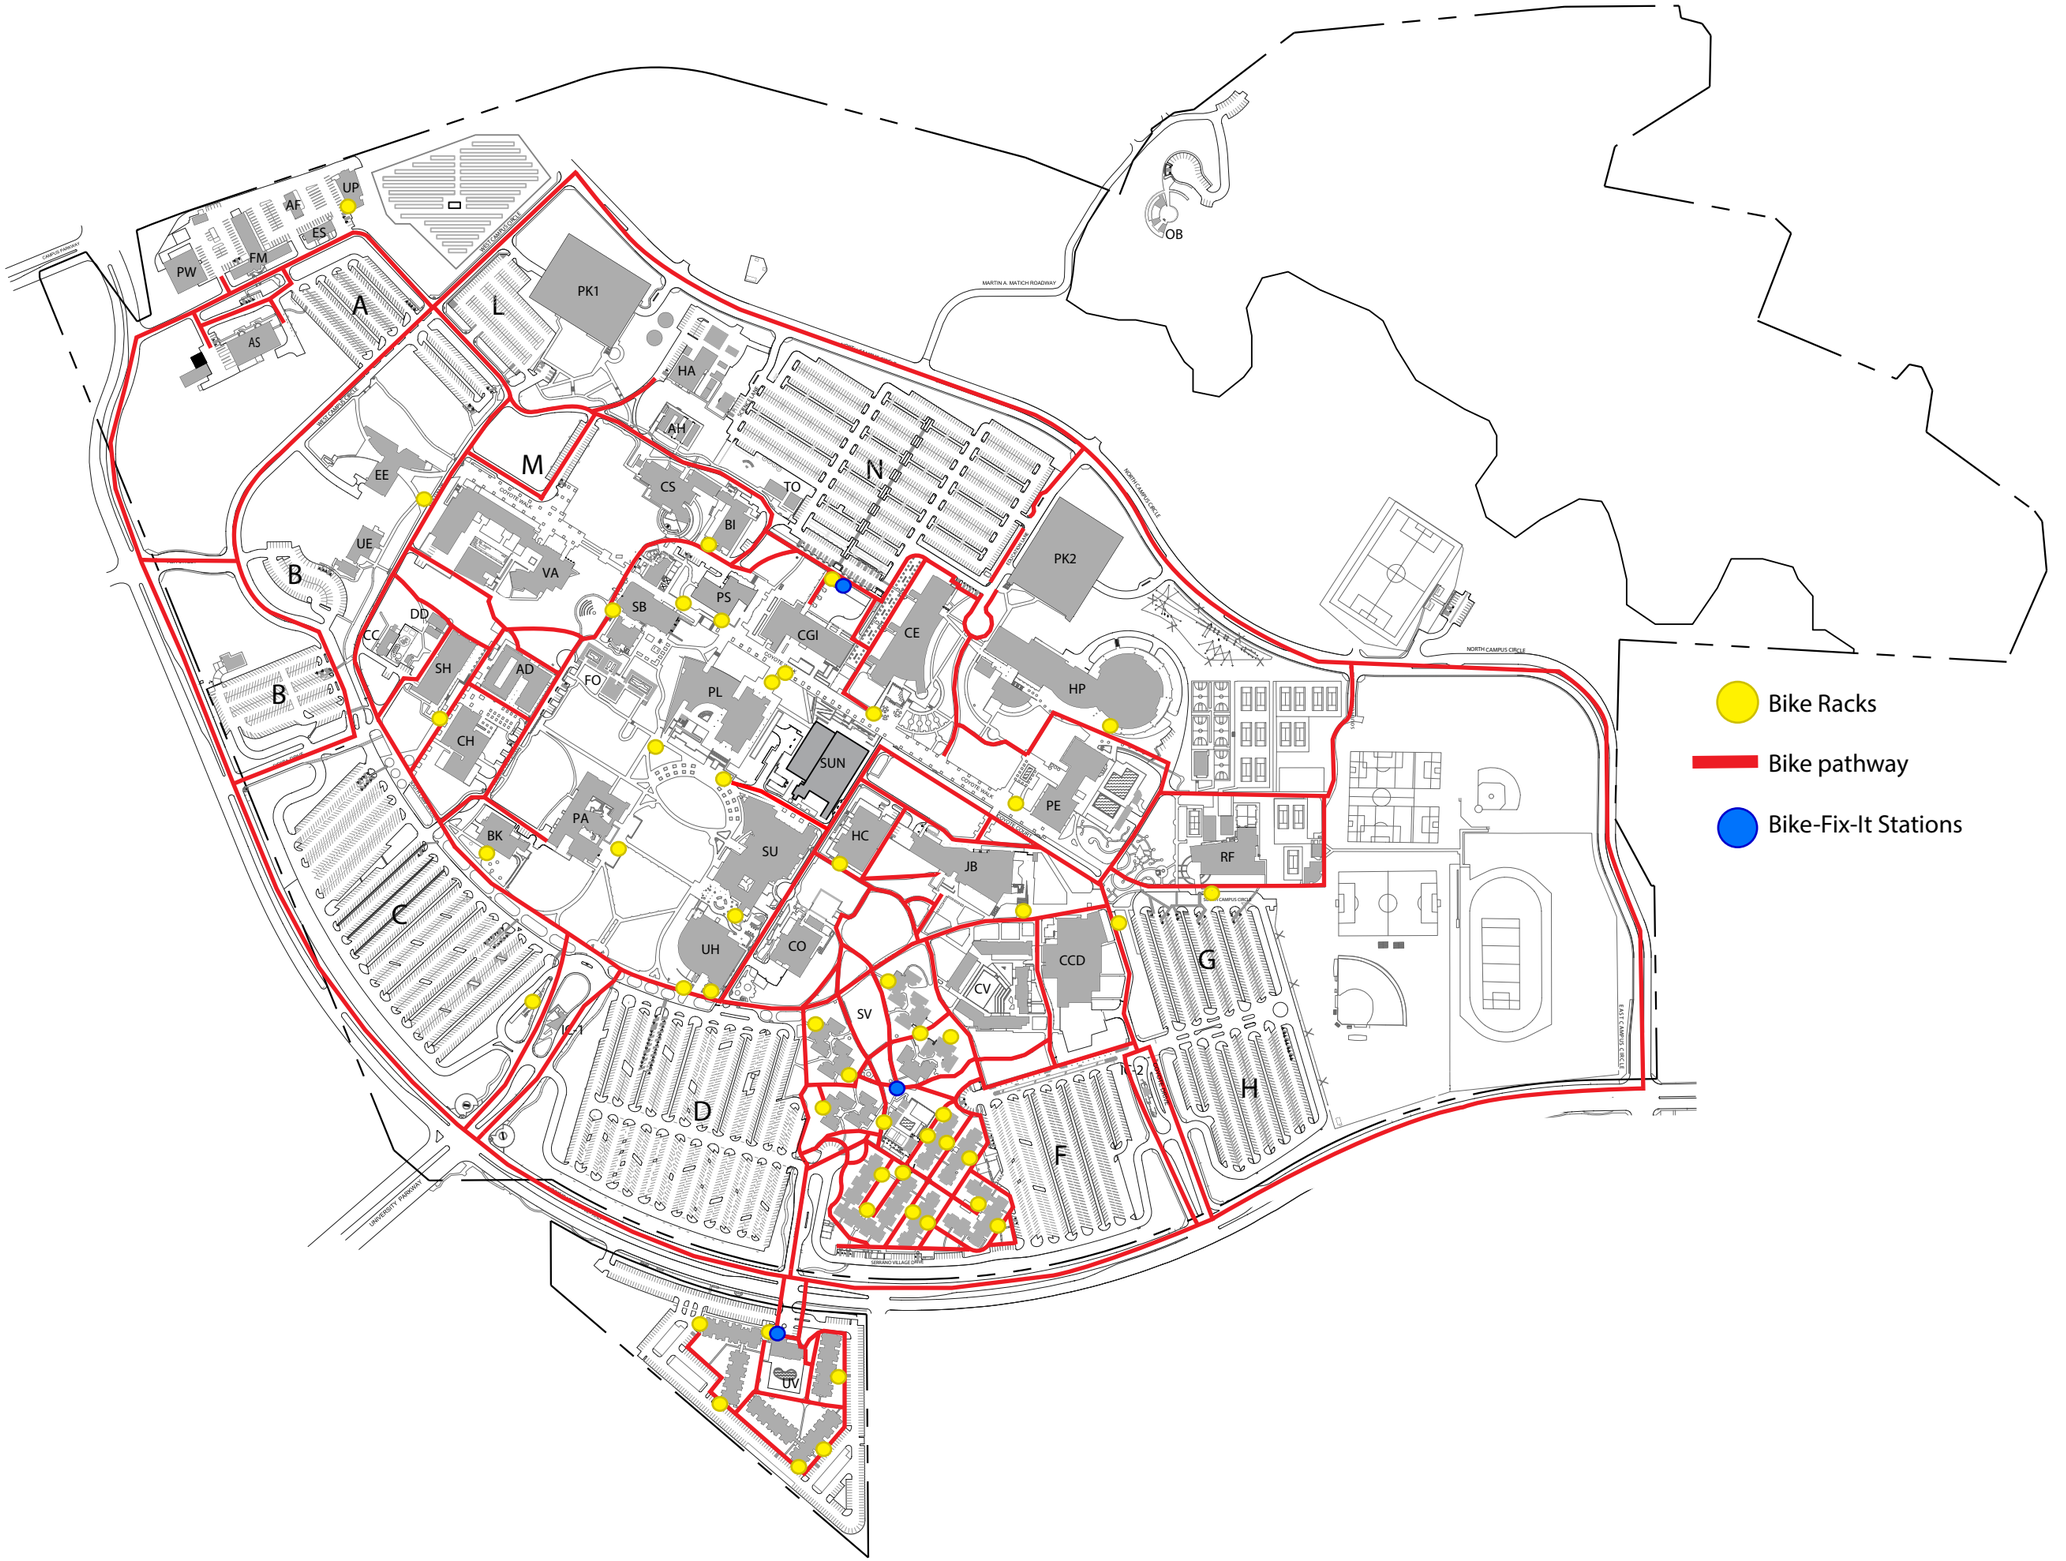


CALIFORNIA STATE UNIVERSITY
SAN BERNARDINO
Capital Planning, Design and Construction

5500 University Parkway, FM-102
San Bernardino, CA 92407
phone: (909) 537-5136
fax: (909) 537-5989
web: http://cpdc.csusb.edu

Project:

Campus Map

Sheet Title:

Site Plan

Revision: Date

Plan Review: Date

Building Official:

Facilities Svc's:

Other:

Other:

Other:

File Name:

Permit No:

Drawn by:

Date: 9/01/2020